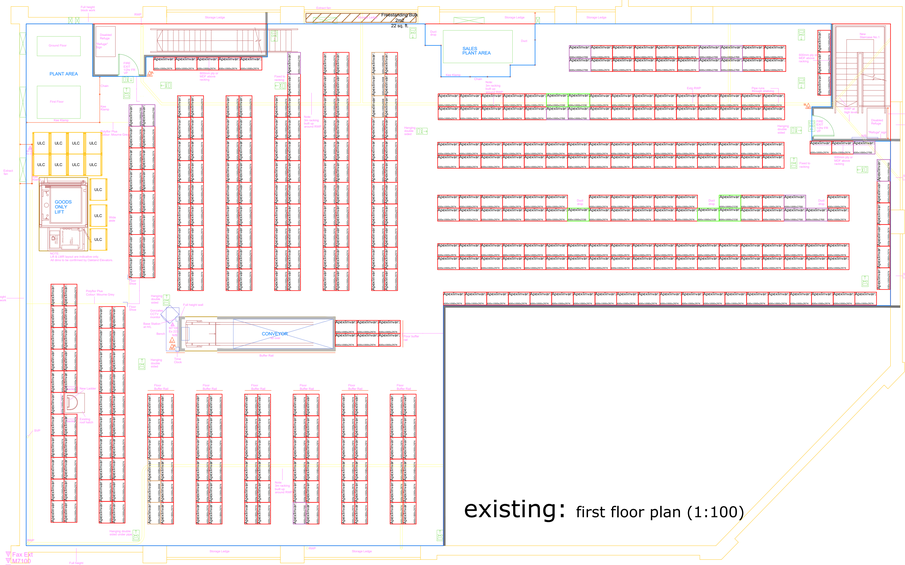

existing: first floor plan (1:100)

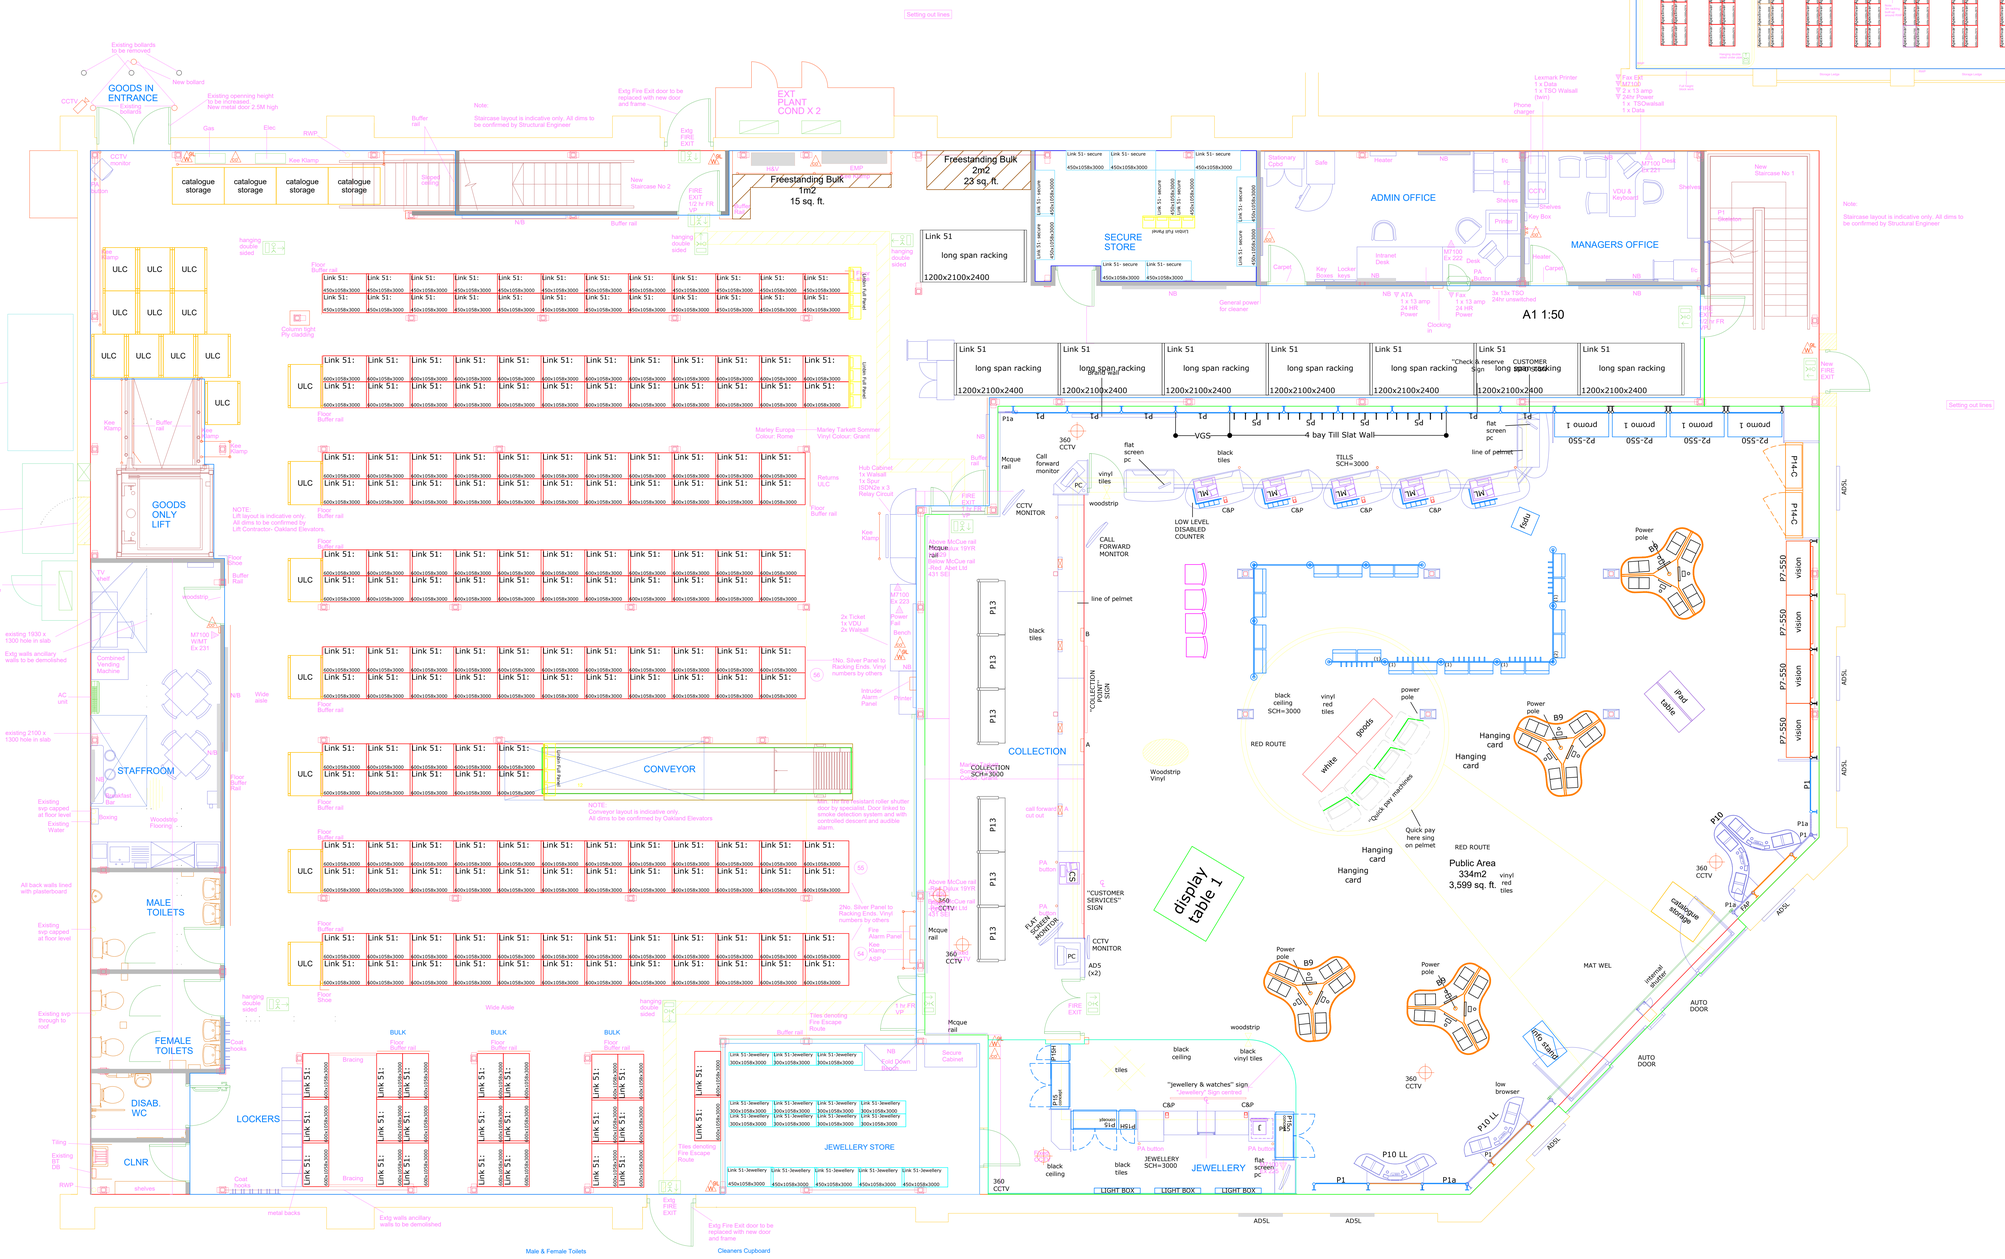

existing: ground floor plan (1:50)

drawing amendments

rev	comments	date	by	check
B	Sales area updated following Marketing's store audit	Aug 2015	CADS	
A	Sales area updated following Marketing's store audit	Sep 2014	CADS	

status: as fitted

shopfit:

racking:

store area information (sqft)

date:	basement	ground	first	(sqft)	second	totals:
existing:	0	0	0	0	0	0
public area:	0	3599	0	0	0	3599
stockroom:	0	5025	7237	0	0	12262
ancillary:	0	1371	653	0	0	2024
un-used:	0	0	0	0	0	0
totals:	0	9995	7890	0	0	17885

binnage information (Cubic Meters)

Floors:	LIN	LDN	300mm	450mm	600mm	1200mm	Bulk	totals:
basement:	0	0	0	0	0	0	0	0.0
ground floor:	3.0	0	9.2	52.8	309.5	0	52.6	427.1
first floor:	0	0	0	0	717.1	0	0	717.1
Second/RP:	0	0	0	0	0	0	0	0.0
totals: (m^3)	3.0	0.0	9.2	52.8	1026.6	0.0	52.6	1144.2m^3

% of bays 450mm & under: 7.7% | store volume is 0% vs ideal

operational requirements

sales:	point of sale & counter							sales/floor display										stockroom		
	H tills	LS tills	J tills	QPK	QSP	browsers	cabinet	promo1	promo2	promo3	pinths	PG1	WG	VGS	vision	laptop	tech	ulc's	Bulk	binnage
existing																				
forecast																				
actual	5	1	1	4	7	32	10.2	4	0	0	0	0	1	0	4	0	3	29	56	3703
+/-	+5	+1	+1	+4	+7	+32	+10.2	+4	0	0	0	0	+1	0	+4	0	+3	+29	+56	+3703

concept: Argos Current store layout

store address: (4123) Canterbury Wincheap
Unit A, Ten Perch Road, CT1 3TQ.

drawing title: Ground & First Floor Plan As Existing (Sheet 1 of 2)

drawn by: Kate Evans | scale: 1:50 | dwg number: | rev: B

project manager: | date: 15.01.13 | checked by:

HOME RETAIL GROUP
Home Retail Group
Property Department
Avebury
489-499 Avebury Boulevard
Milton Keynes
MK9 2NW

contact CAD Team @:
cad@argos.co.uk for all drawing enquires

The copyright of this drawing is vested with Property Home Retail Group & must not be copied or reproduced without written consent. All contractors must visit the site and be responsible for taking and checking all dimensions relative to this work

DO NOT SCALE FROM THIS DRAWING

A0